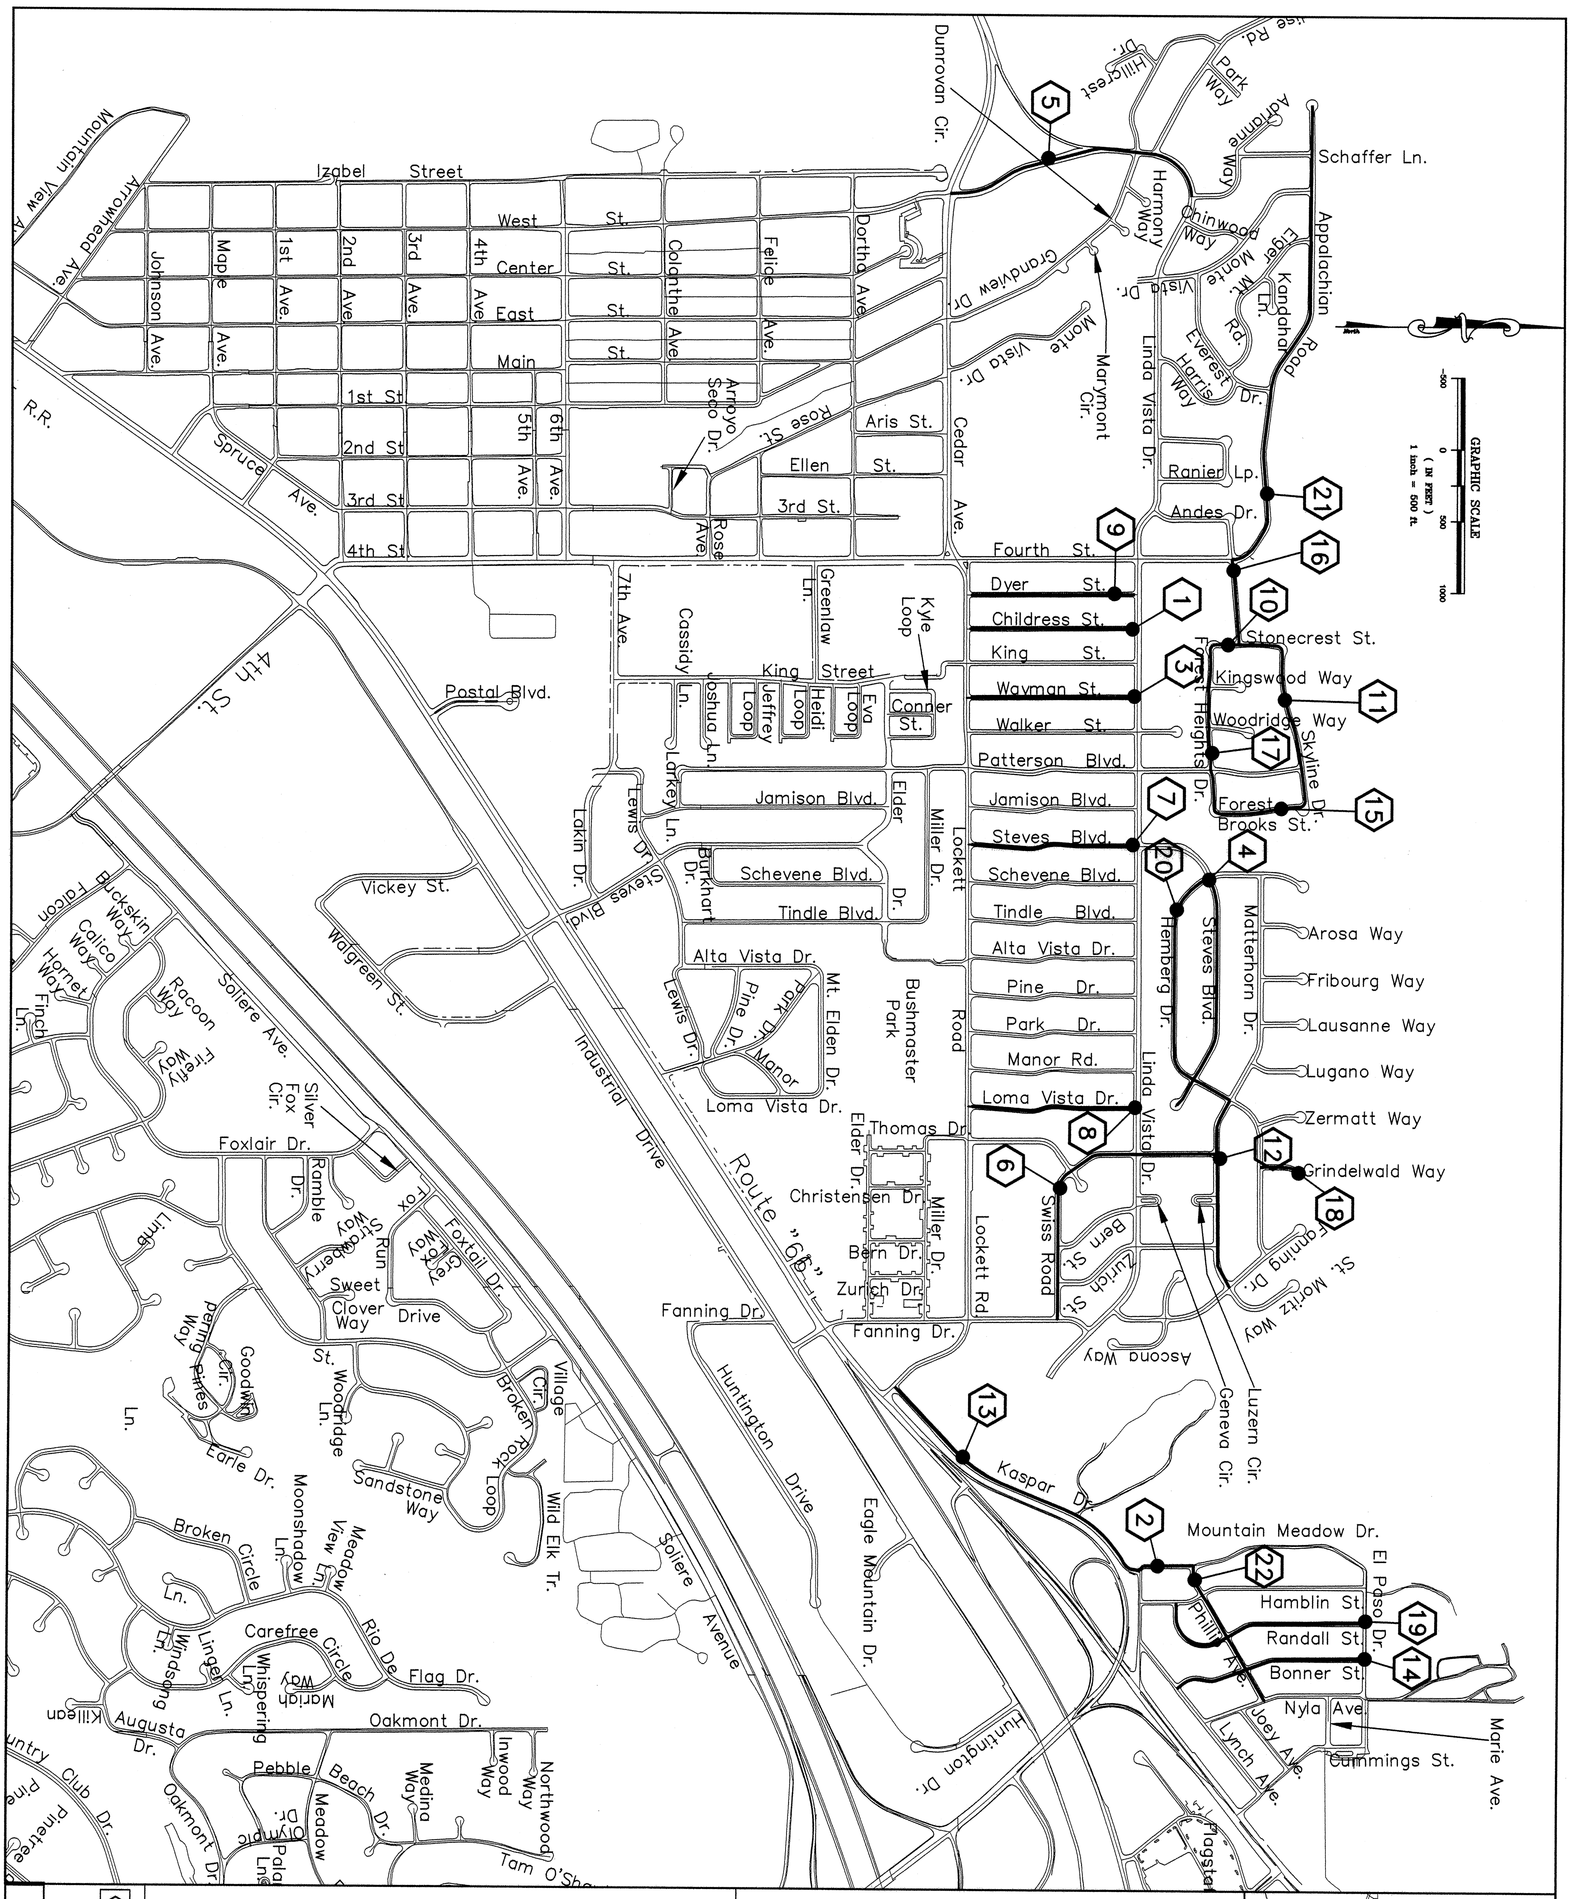

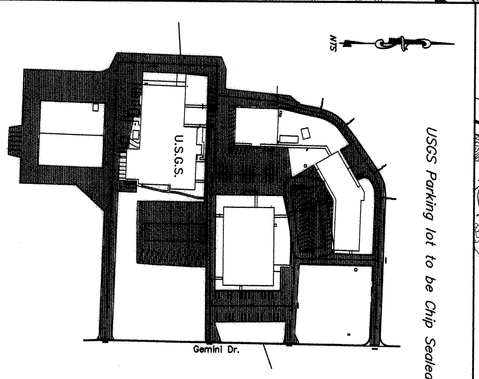

USGS Parking lot to be Chip Sealed

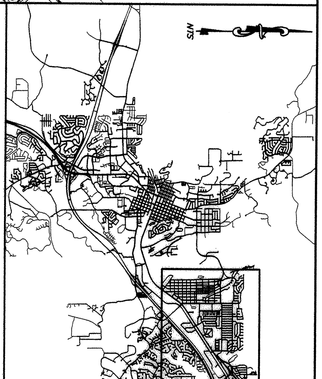

LEGEND

-CRACK FILL & CHIP SEAL (STREETS)

Folder No. _____

Project No. 01-10001

PROJECT TITLE: FLAGSTAFF STREET MAINTENANCE PROGRAM 2010

KEY MAP -
CHIP SEAL STREETS

DESIGN:	ADM	05/07/10
DRAWN:	NR	05/07/10
CHECKED:	JDH	05/07/10
HORIZ.	1"=500'	VERT. N/A
SHT.	3 OF 5	MAY, 2010

PLATEAU ENGINEERING
CIVIL ENGINEERS AND LAND SURVEYORS
(928) 556-0311 FAX (928) 213-9614

REVISIONS

NO.	DATE	DESCRIPTION	BY

Expires: 06/30/2012