FLAGSTAFF, ARIZONA   WIND ROSE   DATES: 19840101 THROUGH 19921231
HOURS USED FOR WIND ROSE ("1" - USED, "0" - NOT USED)
0 6 12 18 23 (L.S.T.)
111111111111111111111111
TOTAL NUMBER OF OBSERVATIONS USED: 78831
HOURLY WIND STATISTICS FOR THE PERIOD 840101-921231
DATES USED: 0101 - 1231
SPEED CATEGORIES: 0-5.5 "CALM", 5.5-10.5 mph, ETC

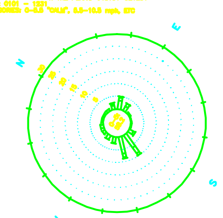

NOTE: WIND ROSE REPRODUCED FROM DATA OBTAINED FROM WESTERN REGIONAL CLIMATE CENTER.

WIND ROSE
ANNUAL DATA

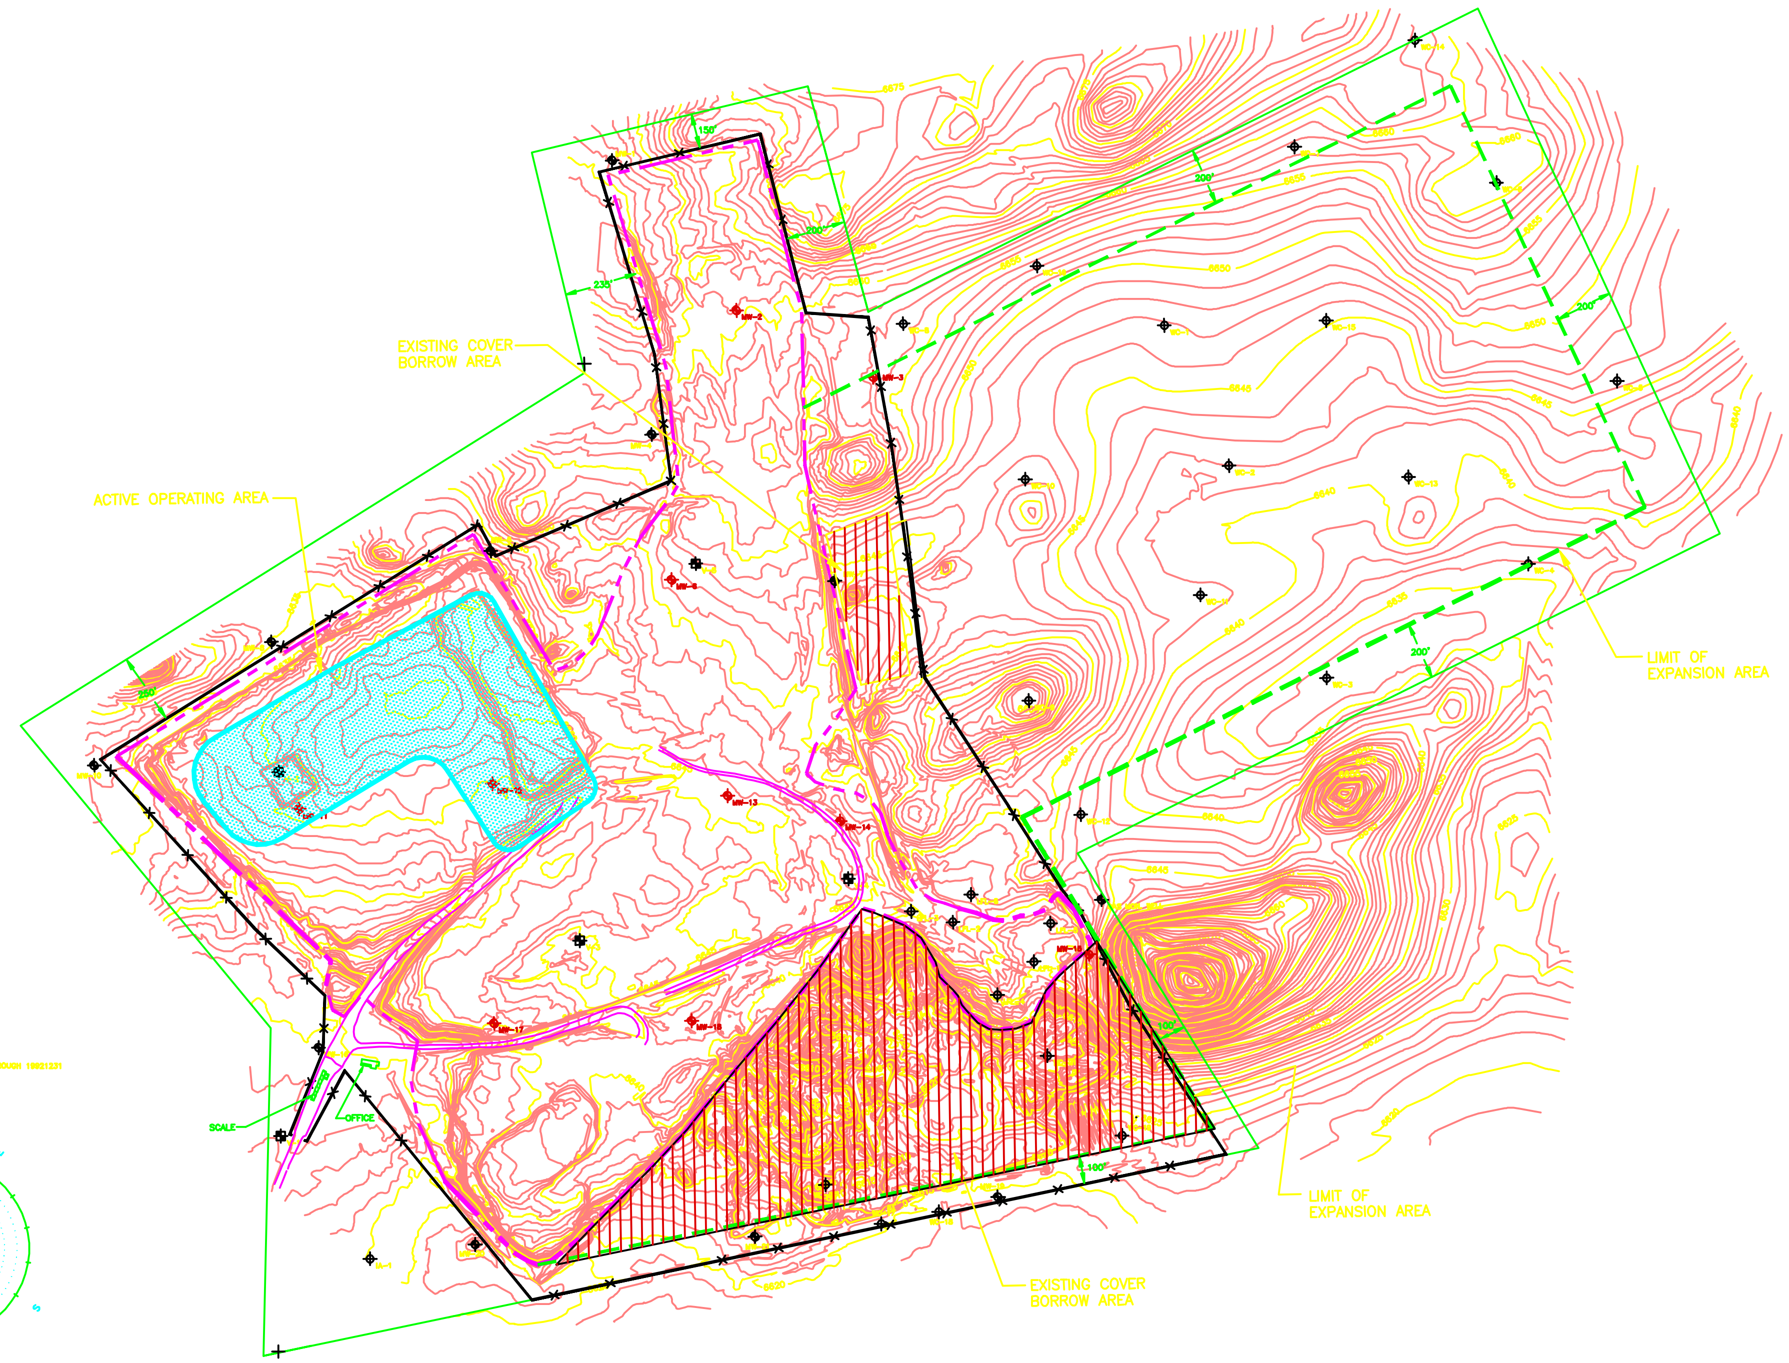

SCALE : 1 INCH=300 FEET
300 0 300

BENCHMARK: V-1 VADOSE ZONE MONITORING WELL.
STEEL CASING IN CEMENT SLAB.
NORTHING - 7,332.20
EASTING - 10,963.05
ELEVATION 6624.0
LOCATED 2,824.12' S19°49'51"E FROM
BLM CAP (1966) AT SW COR SEC 2

NOT FOR CONSTRUCTION

REV	DESCRIPTION OF REVISION	BY	DATE
△			
△			
△			
△			
△			
△			

Woodward-Clyde Consultants
Engineering & sciences applied to the earth & its environment
410 N. 44th St., Suite 350
Phoenix, AZ 85008

WARNING
0 1/2 1
IF THIS BAR DOES NOT MEASURE 1" THEN DRAWING IS NOT TO SCALE

DESIGNED	SM
DRAWN	EG
CHECKED	BH
PEER REVIEWED	LH
PROJECT MANAGER	DM
DATE	4/24/98

CINDER LAKE LANDFILL   Flagstaff, Arizona

EXISTING SITE PLAN

REVISION △
PROJECT 934X246A
DRAWING 2

Q:\934X246A\CIN2001.DWG