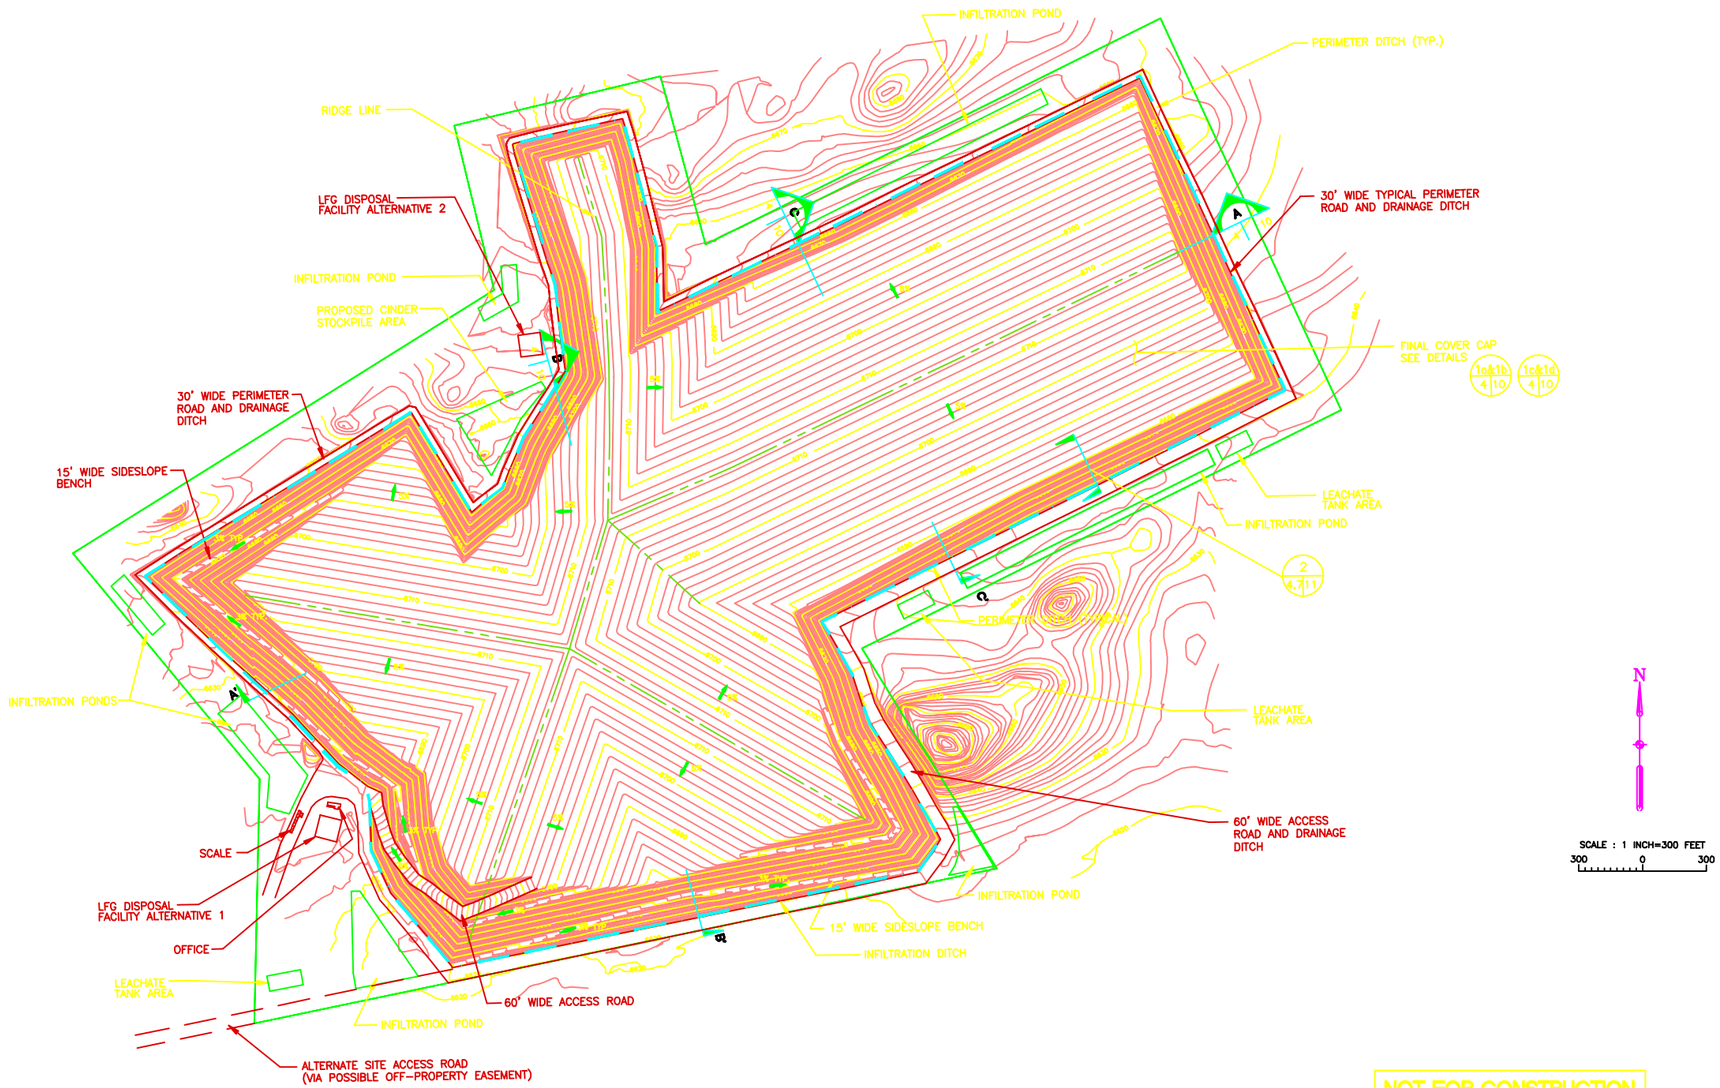

NOT FOR CONSTRUCTION

REV	DESCRIPTION OF REVISION	BY	DATE

Woodward-Clyde Consultants
Engineering & sciences applied to the earth & its environment
410 N. 44th St., Suite 350
Phoenix, AZ 85008

WARNING
0 1/2 1
IF THIS BAR DOES NOT MEASURE 1" THEN DRAWING IS NOT TO SCALE

DESIGNED SM
DRAWN EG
CHECKED BH
PEER REVIEWED LH
PROJECT MANAGER DM
DATE 4/24/98

CINDER LAKE LANDFILL Flagstaff, Arizona

FINAL GRADING PLAN

REVISION
PROJECT 934X246A
DRAWING 4

Q:\934X246A\CIN2004.DWG