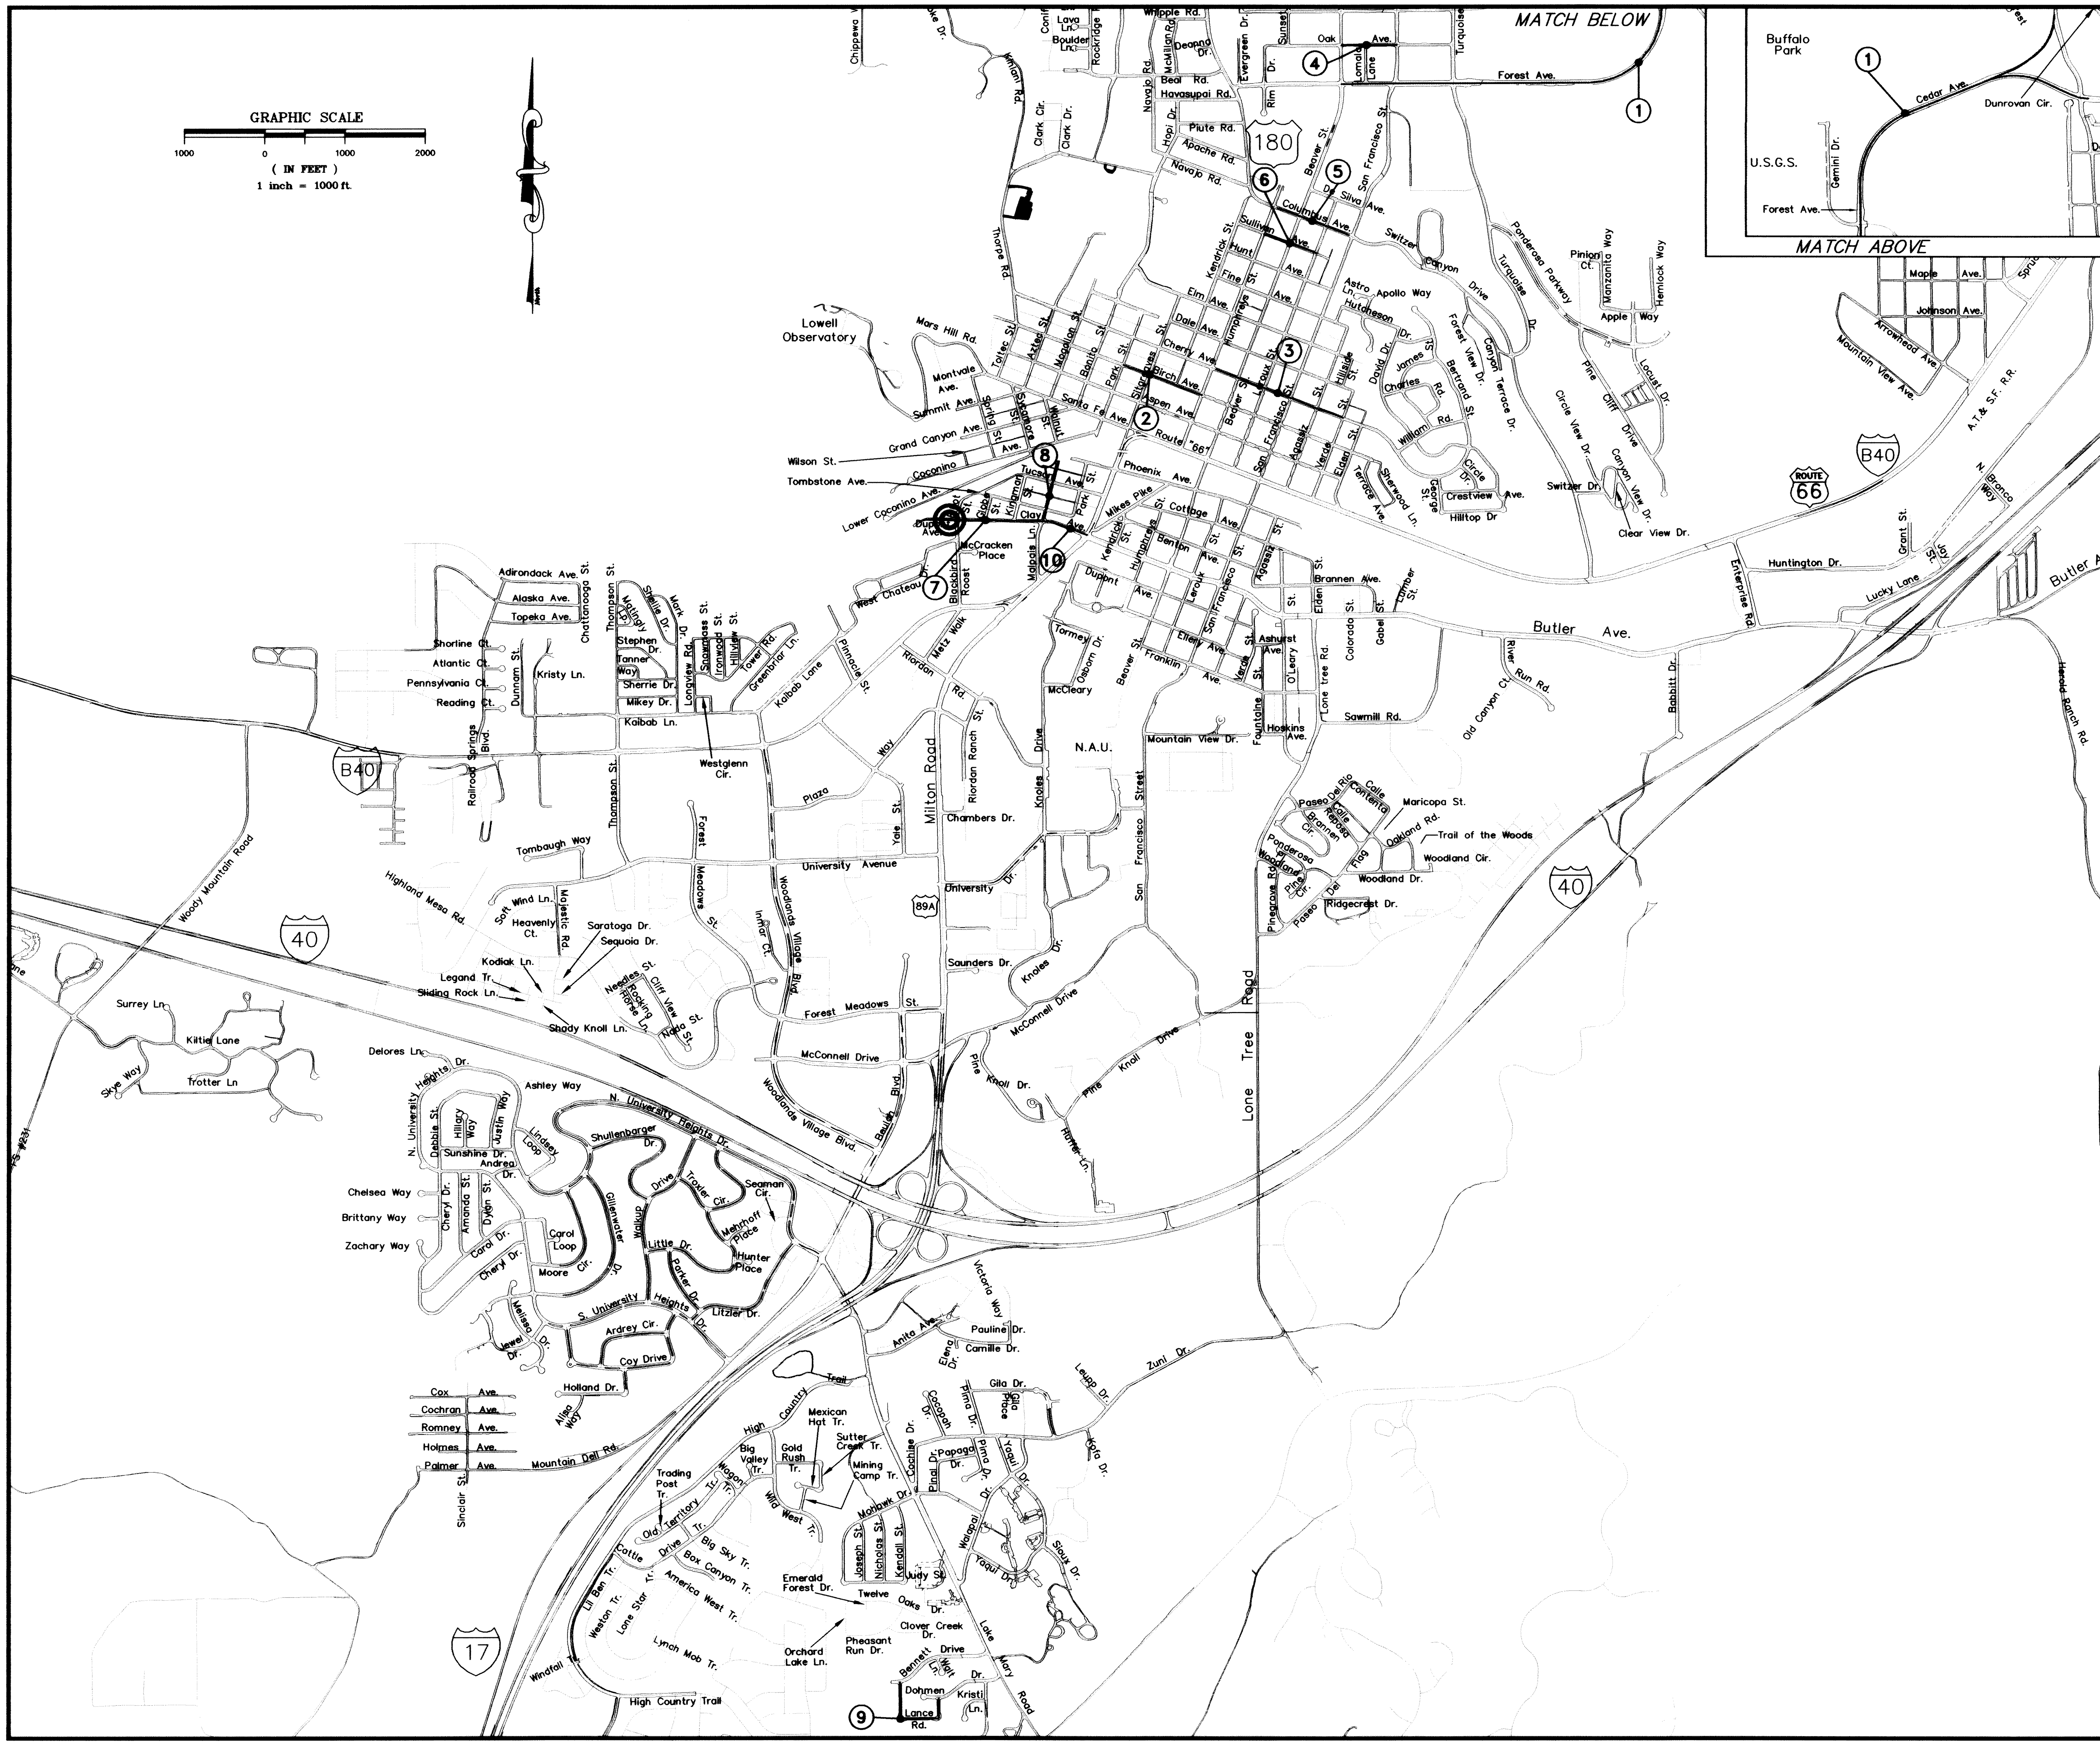

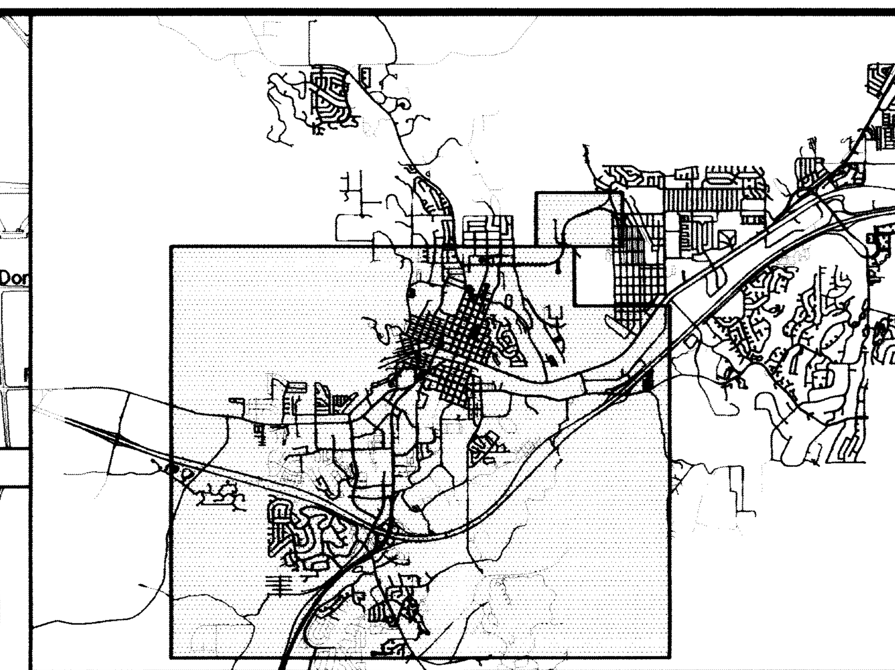

LEGEND

⓪ ———	–CRACK SEAL & OVERLAY
◎	–REMOVE AND REPLACE SEWER MANHOLE/CLEANOUT

NOTE: #6 AND #3 DO NOT INCLUDE OVERLAY AT THE INTERSECTIONS OF BEAVER STREET, LEROUX STREET, OR SAN FRANCISCO STREET

REGISTERED PROFESSIONAL ENGINEER (CIVIL)
CERTIFICATE NO. 44711
ADAM D. MIELE
Date Signed 4/10/09
ARIZONA, U.S.A.
Expires: 06/30/09

REVISIONS		
NO.	DATE	BY

DESCRIPTION

PLATEAU ENGINEERING
CIVIL ENGINEERS AND LAND SURVEYORS
(928) 556-0311 FAX (928) 213-9614

DESIGN: ADM	04/10/09	
DRAWN: ADM	04/10/09	
CHECKED: JDH	04/10/09	
HORIZ. 1"=1000'	VERT. N/A	
SHT. 4 OF 5	April, 2009	

PROJECT TITLE: FLAGSTAFF STREET MAINTENANCE PROGRAM 2009

KEY MAP - OVERLAY STREETS

CALL TWO WORKING DAYS BEFORE YOU DIG
263-1100
1-800-STAKE-IT
(OUTSIDE MARICOPA COUNTY)

Folder No. ________ Project No. 01-09001